




AREA SCHEDULE - CONSTRUCTION		
Home Storey	Zone Name	Measured Area
FIRST STOREY	GARAGE AREA	42,20
FIRST STOREY	HOUSE AREA	132,41
SECOND STOREY	HOUSE AREA	163,49
		338,10 m²

AREA SCHEDULE - Patio & Balconies		
Home Story Name	Zone Name	Measured Area
FIRST STOREY	Timber Deck	18,35
FIRST STOREY	COVERED PATIO	31,55
SECOND STOREY	BALCONY 3	3,85
SECOND STOREY	BALCONY 2	5,48
SECOND STOREY	BALCONY 1	13,31
		72,54 m²

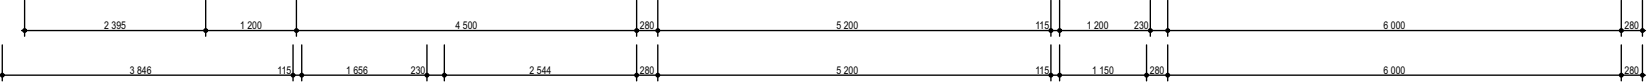

FIRST STOREY 1:100

Strawberry Hill

Proposed new HOUSE 1, on erf 10762
Dulham Road, Constantia Cape Town for
Autumn Storm

H101

First Storey Plan

www. argitek.co.za

32 Ryneveldt Street Stellenbosch
082 492 4625 cala@argitek.co.za SACAP: 7653

2025/08/07
Plan Type: COUNCIL_House 1 B.pln



Strawberry Hill

Proposed new HOUSE 1, on erf 10762
Dulham Road, Constantia Cape Town for
Autumn Storm

H102
Second Storey Plan


www.argitek.co.za

32 Ryneveldt Street Stellenbosch
082 492 4625 cala@argitek.co.za SACAP: 7653


2025/08/07
Plan Type: COUNCIL_House 1 B.pln




West Elevation

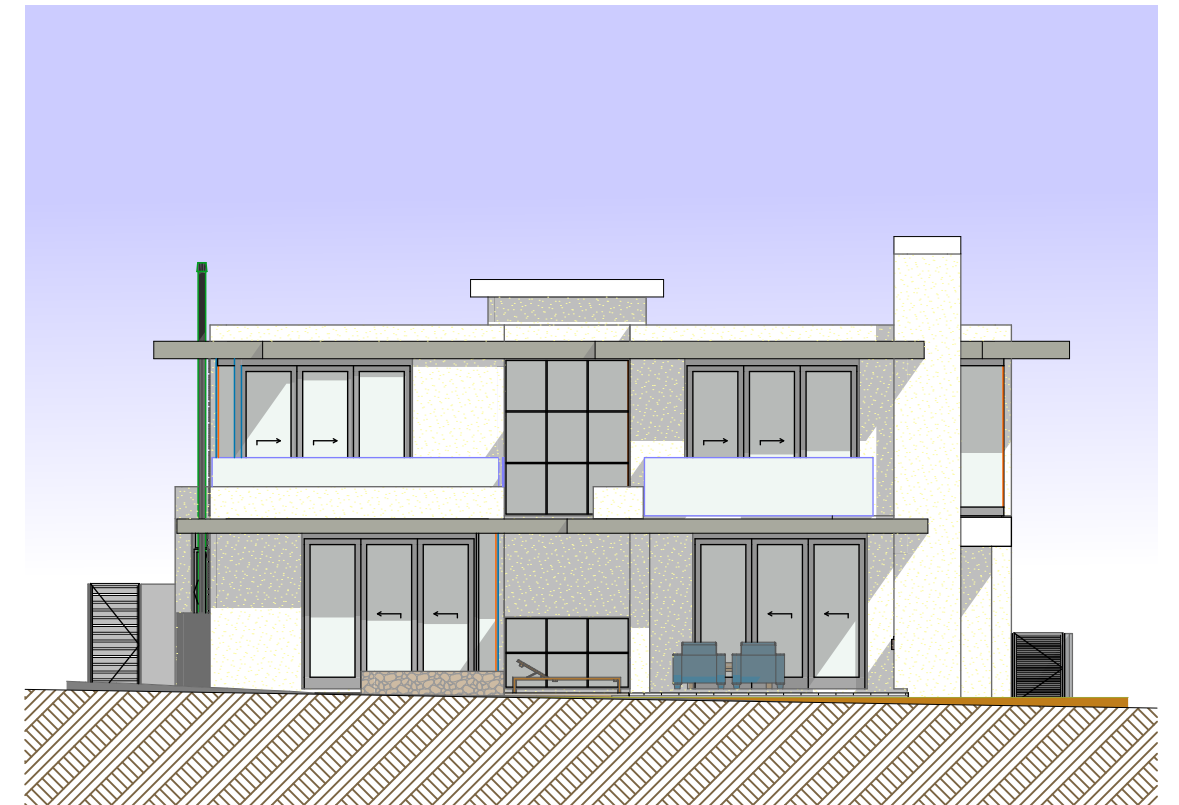

North Elevation

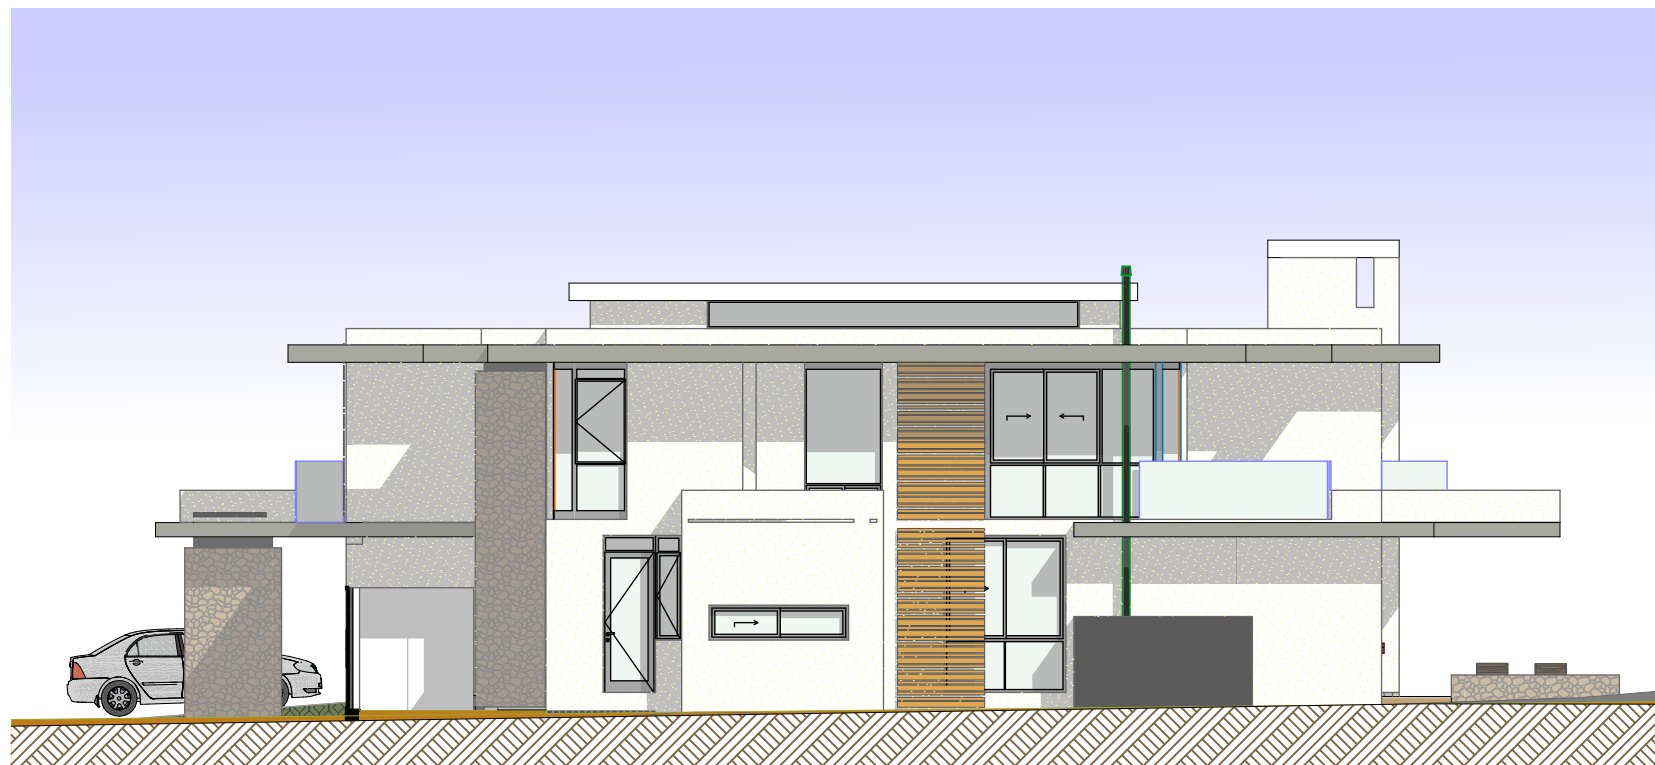

East Elevation

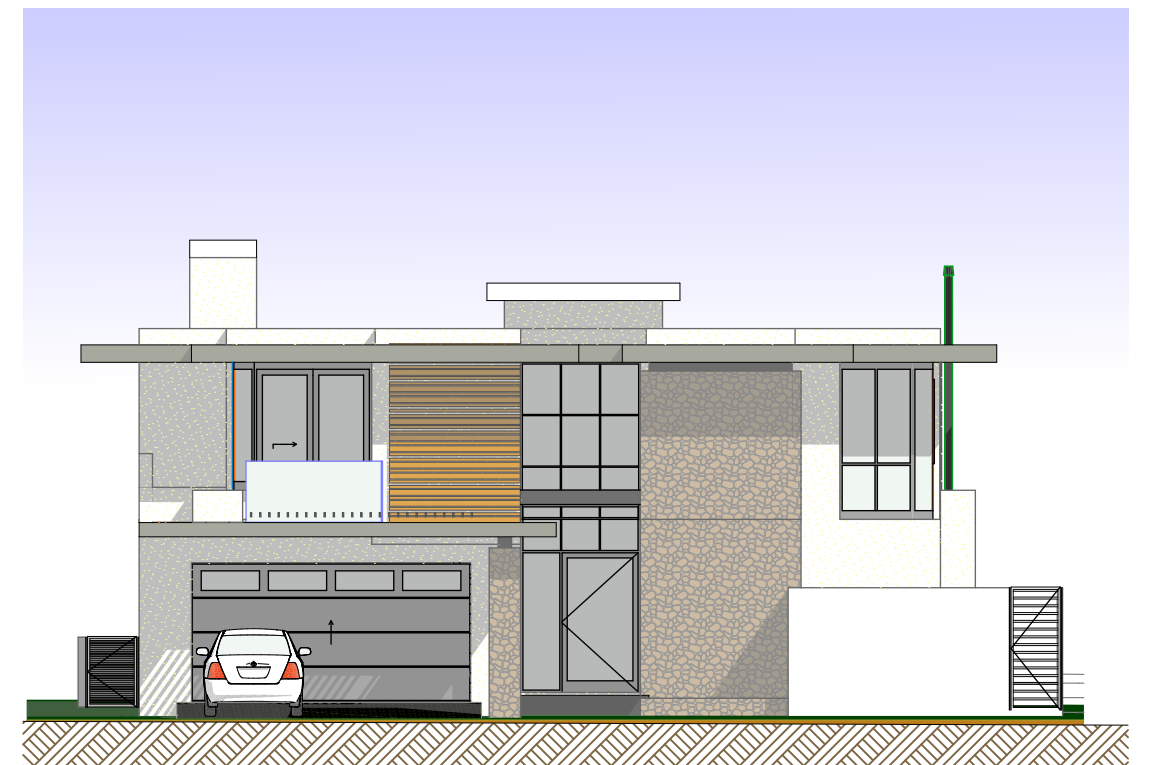

South Elevation

H103

Elevations

Strawberry Hill

**Proposed new HOUSE 1, on erf 10762
Dulham Road, Constantia Cape Town for
Autumn Storm**

www.argitek.co.za

32 Ryneveldt Street Stellenbosch
082 492 4625 cala@argitek.co.za SACAP: 7653

2025/08/07
Plan Type: COUNCIL_House 1 B.pln



East Perspective



North Perspective



South Perspective



West Perspective

Strawberry Hill

Proposed new HOUSE 1, on erf 10762
Dulham Road, Constantia Cape Town for
Autumn Storm

H104
Perspective

[www. argitek.co.za](http://www.argitek.co.za)
32 Ryneveldt Street Stellenbosch
082 492 4625 cala@argitek.co.za SACAP: 7653
2025/08/07
Plan Type: COUNCIL_House 1 B.pln