

AREA SCHEDULE - CONSTRUCTION		
Home Storey	Zone Name	Measured Area
FIRST STOREY	FLOOR AREA	142,08
FIRST STOREY	GARAGE AREA	42,20
SECOND STOREY	FLOOR AREA	155,48
		339,76 m ²

AREA SCHEDULE - PATIO & BALCONIES		
Home Storey	Zone Name	Measured Area
FIRST STOREY	COVERED PATIO	34,07
FIRST STOREY	Timber Deck	32,55
SECOND STOREY	BALCONY 1	15,78
SECOND STOREY	BALCONY 2	3,29
SECOND STOREY	BALCONY 3	6,70
SECOND STOREY	BALCONY 4	3,55
		95,94 m ²



FIRST STOREY 1:100

H301 First Storey Plan


www. argitek.co.za

32 Ryneveldt Street Stellenbosch
082 492 4625 cala@argitek.co.za SACAP: 7653

2025/07/31
Plan Type: COUNCIL_House 3 B.pln

Strawberry Hill

Proposed new HOUSE 3, on erf 10762
Dulham Road, Constantia Cape Town for
Autumn Storm

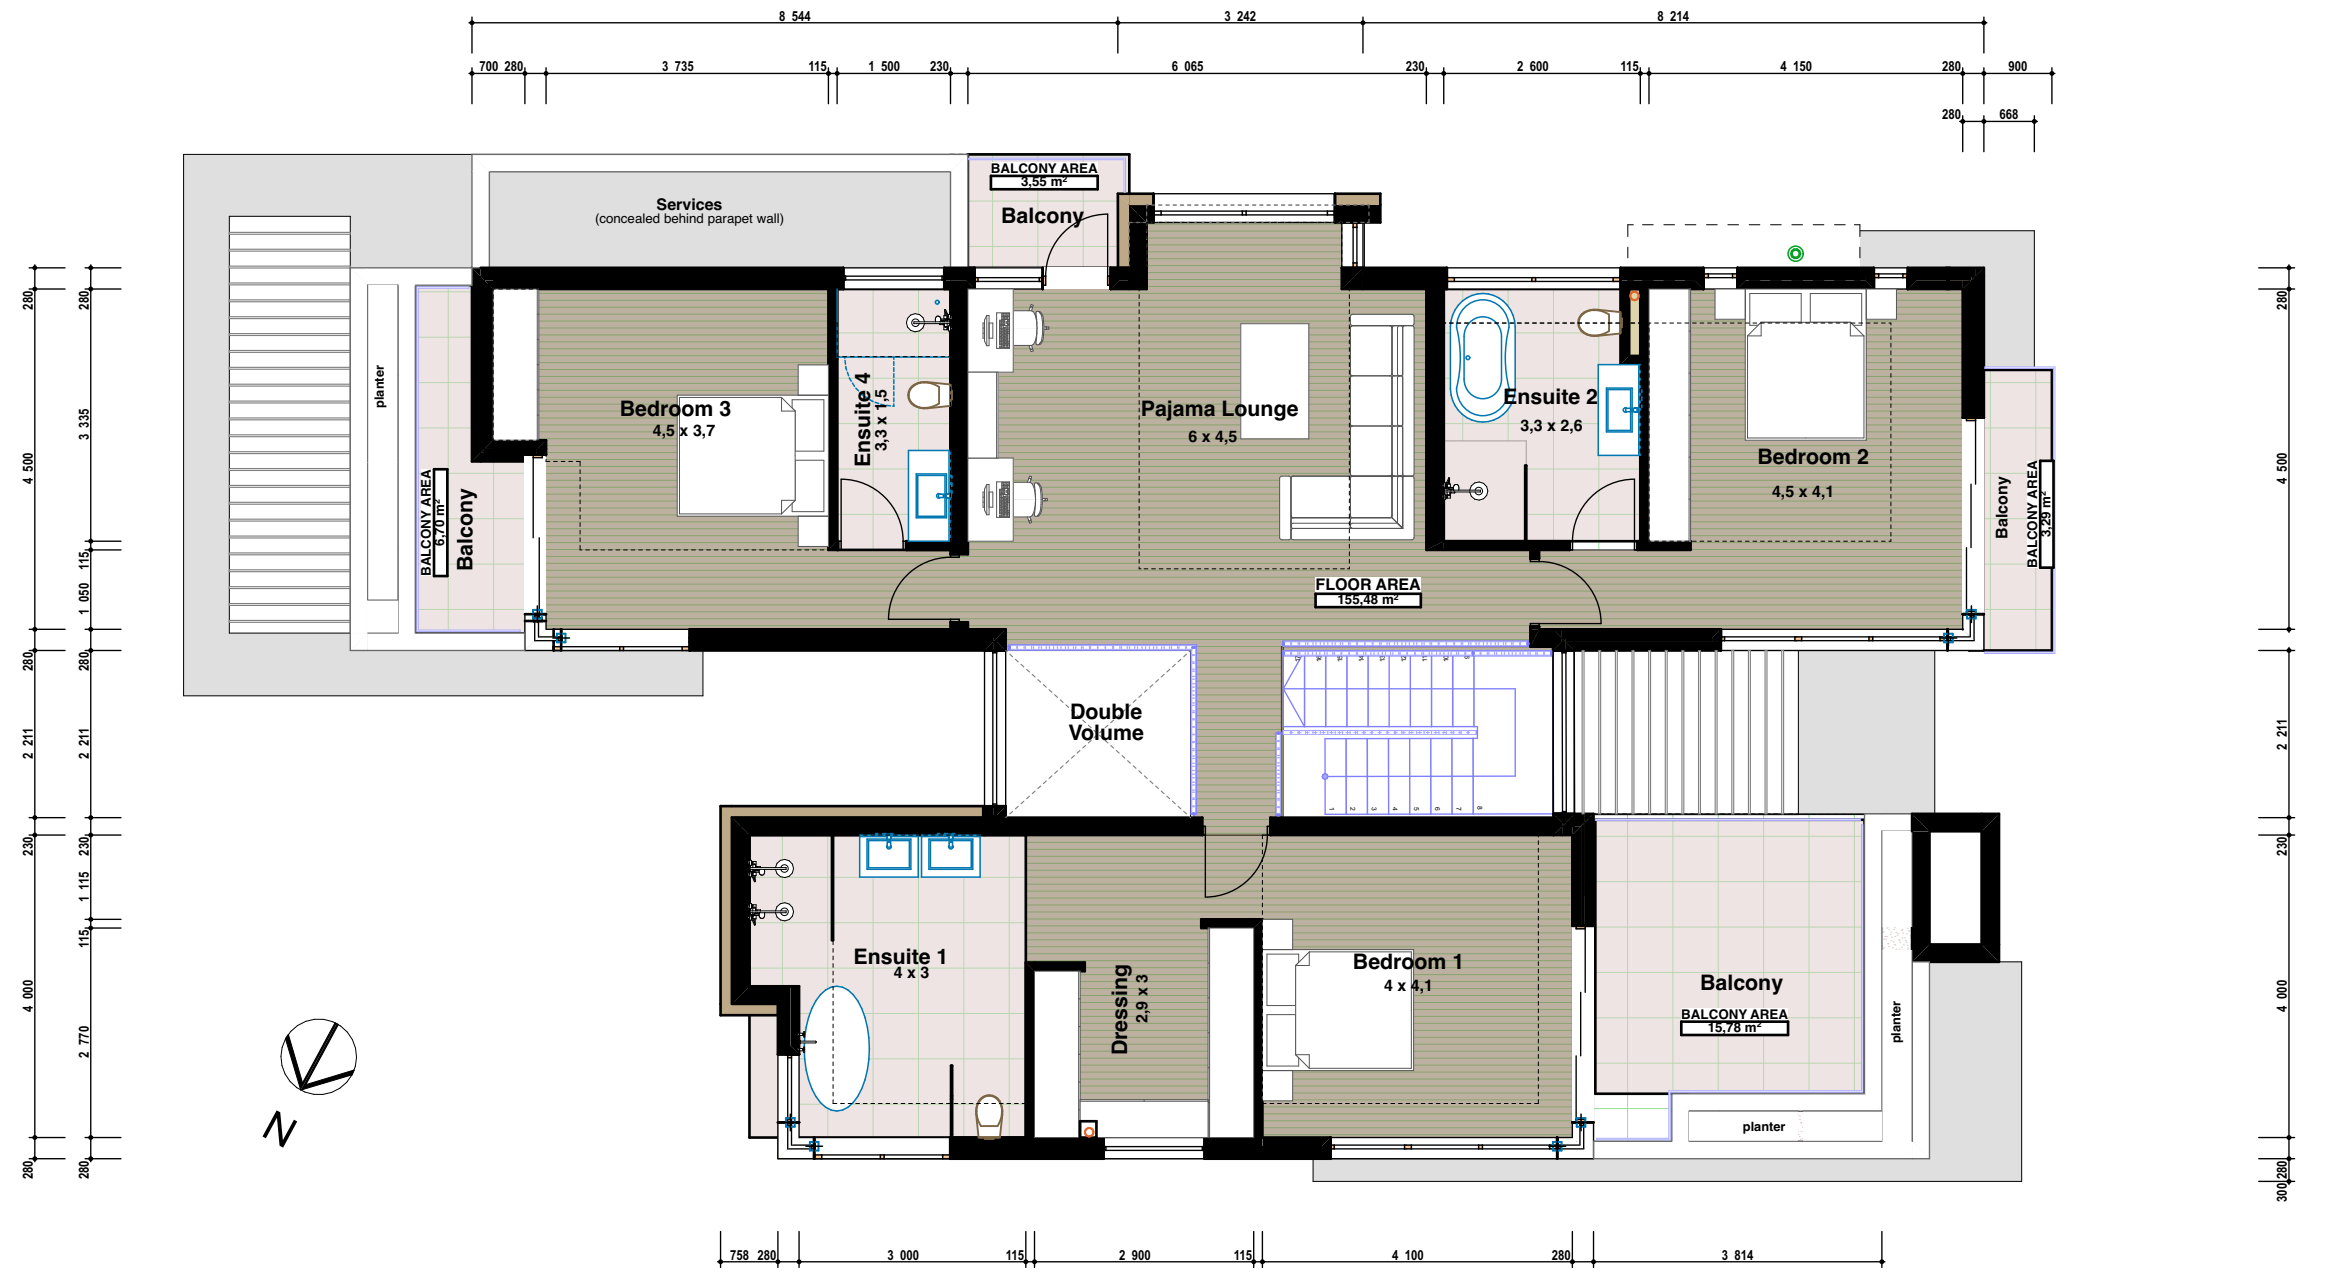

SECOND STOREY


1:100

Strawberry Hill


Proposed new HOUSE 3, on erf 10762
Dulham Road, Constantia Cape Town for
Autumn Storm

H302
Second Storey Plan


www. argitek.co.za
32 Ryneveldt Street Stellenbosch
082 492 4625 cala@argitek.co.za SACAP: 7653
2025/07/31
Plan Type: COUNCIL_House 3 B.pln

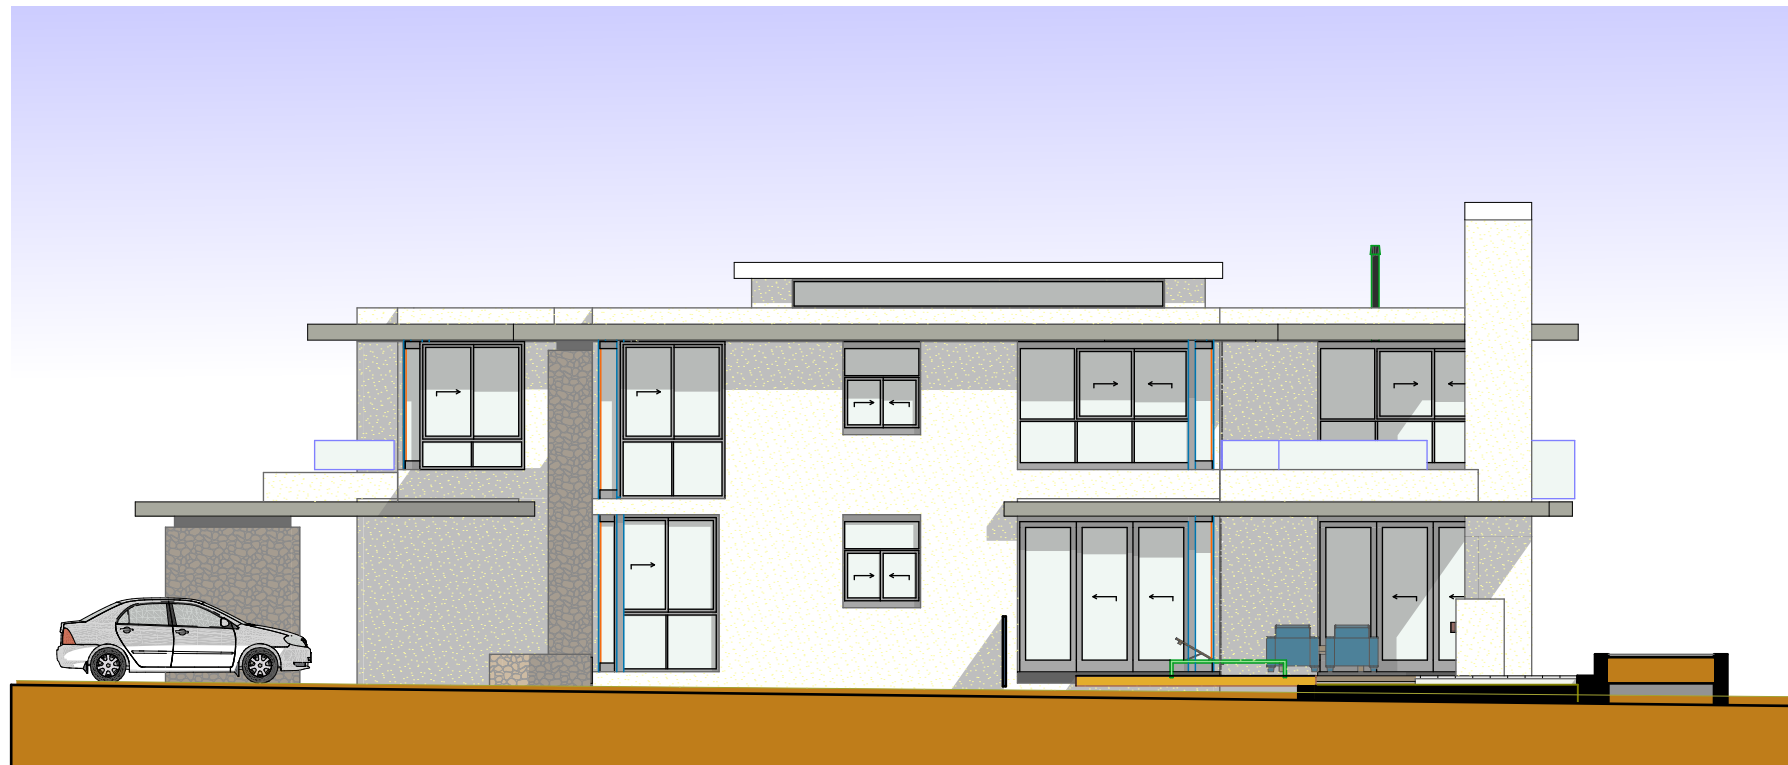

North Elevation

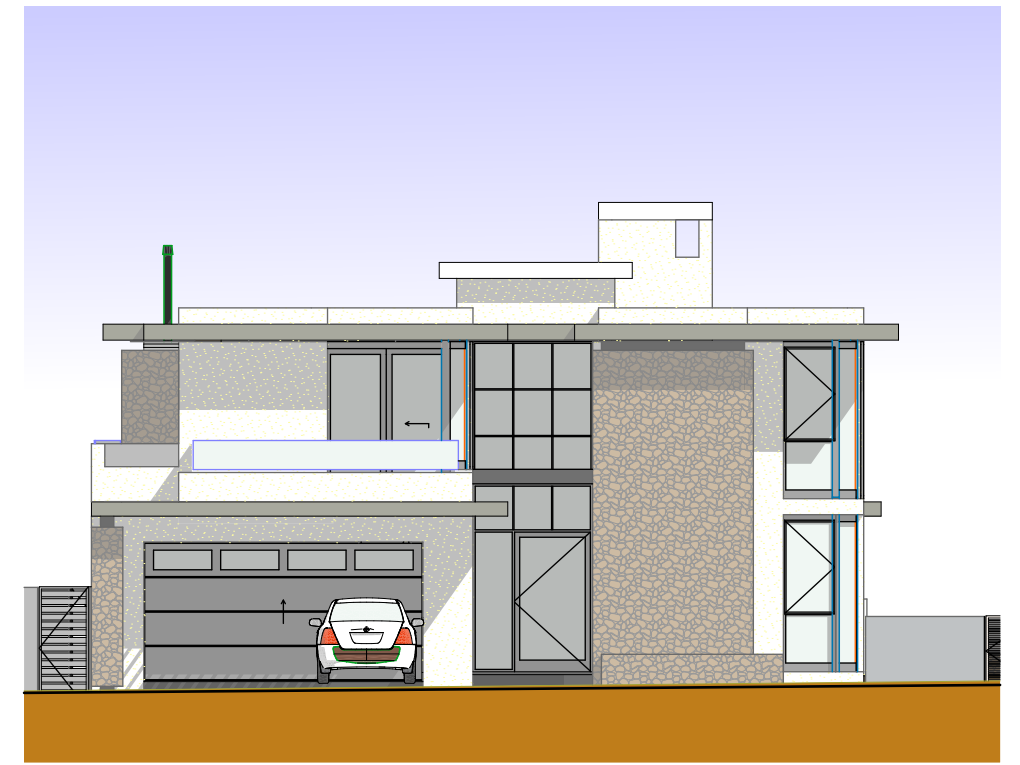

East Elevation

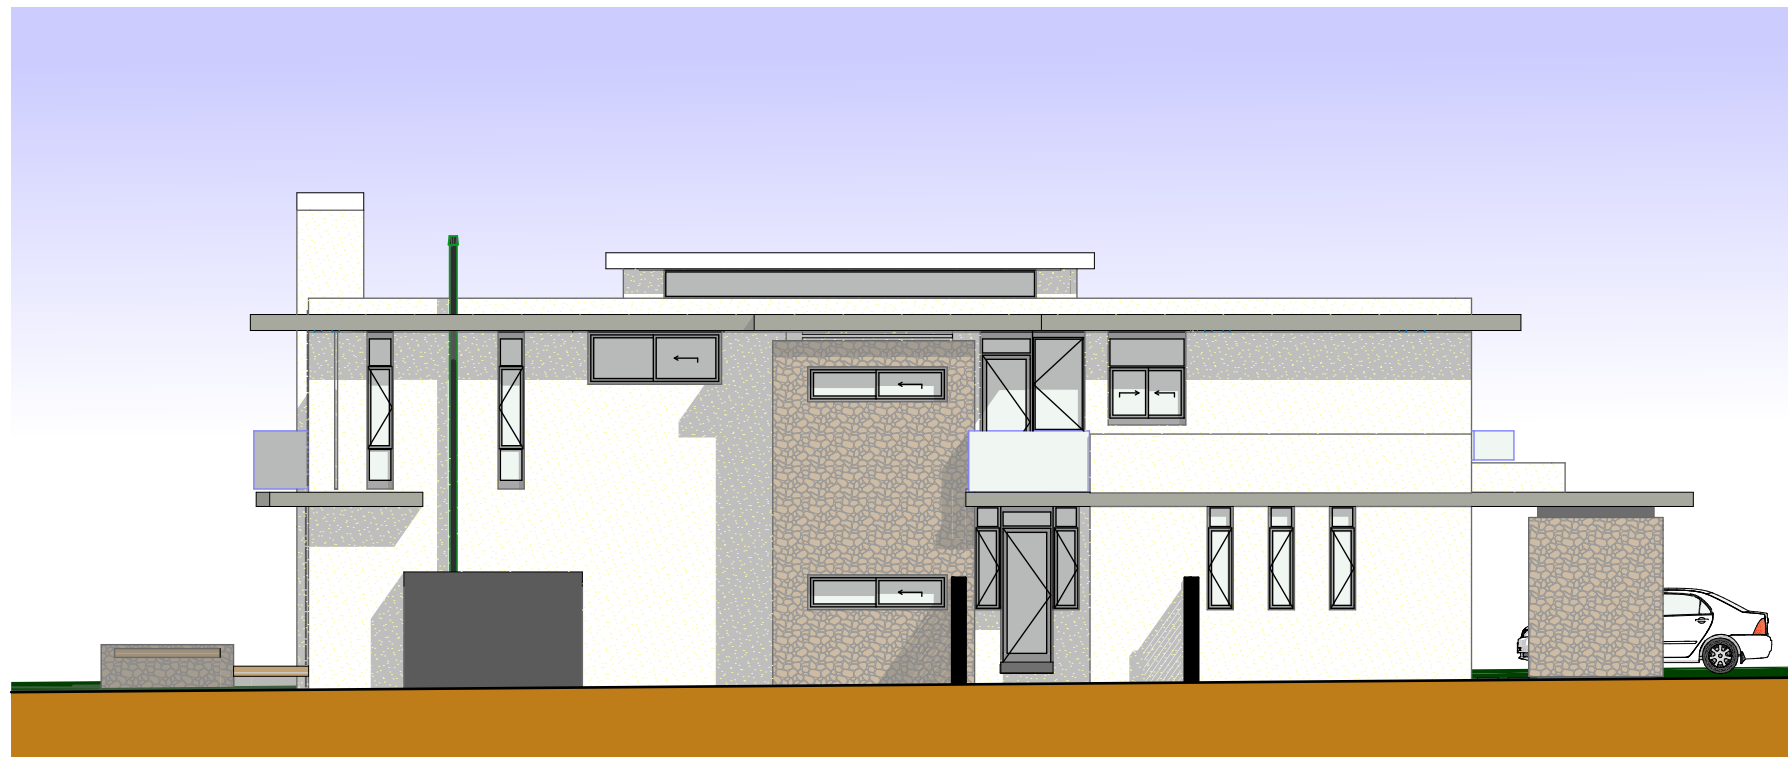

South Elevation



West Elevation

H303

Elevations

Strawberry Hill

**Proposed new HOUSE 3, on erf 10762
Dulham Road, Constantia Cape Town for
Autumn Storm**

www.argitek.co.za

32 Ryneveldt Street Stellenbosch
082 492 4625 cala@argitek.co.za SACAP: 7653

2025/07/31

Plan Type: COUNCIL_House 3 B.pln



North Perspective



East Perspective



South Perspective



West Perspective

H304

Perspective

Strawberry Hill

**Proposed new HOUSE 3, on erf 10762
Dulham Road, Constantia Cape Town for
Autumn Storm**

[www. argitek.co.za](http://www.argitek.co.za)

32 Ryneveldt Street Stellenbosch
082 492 4625 cala@argitek.co.za SACAP: 7653

2025/07/31
Plan Type: COUNCIL_House 3 B.pln