


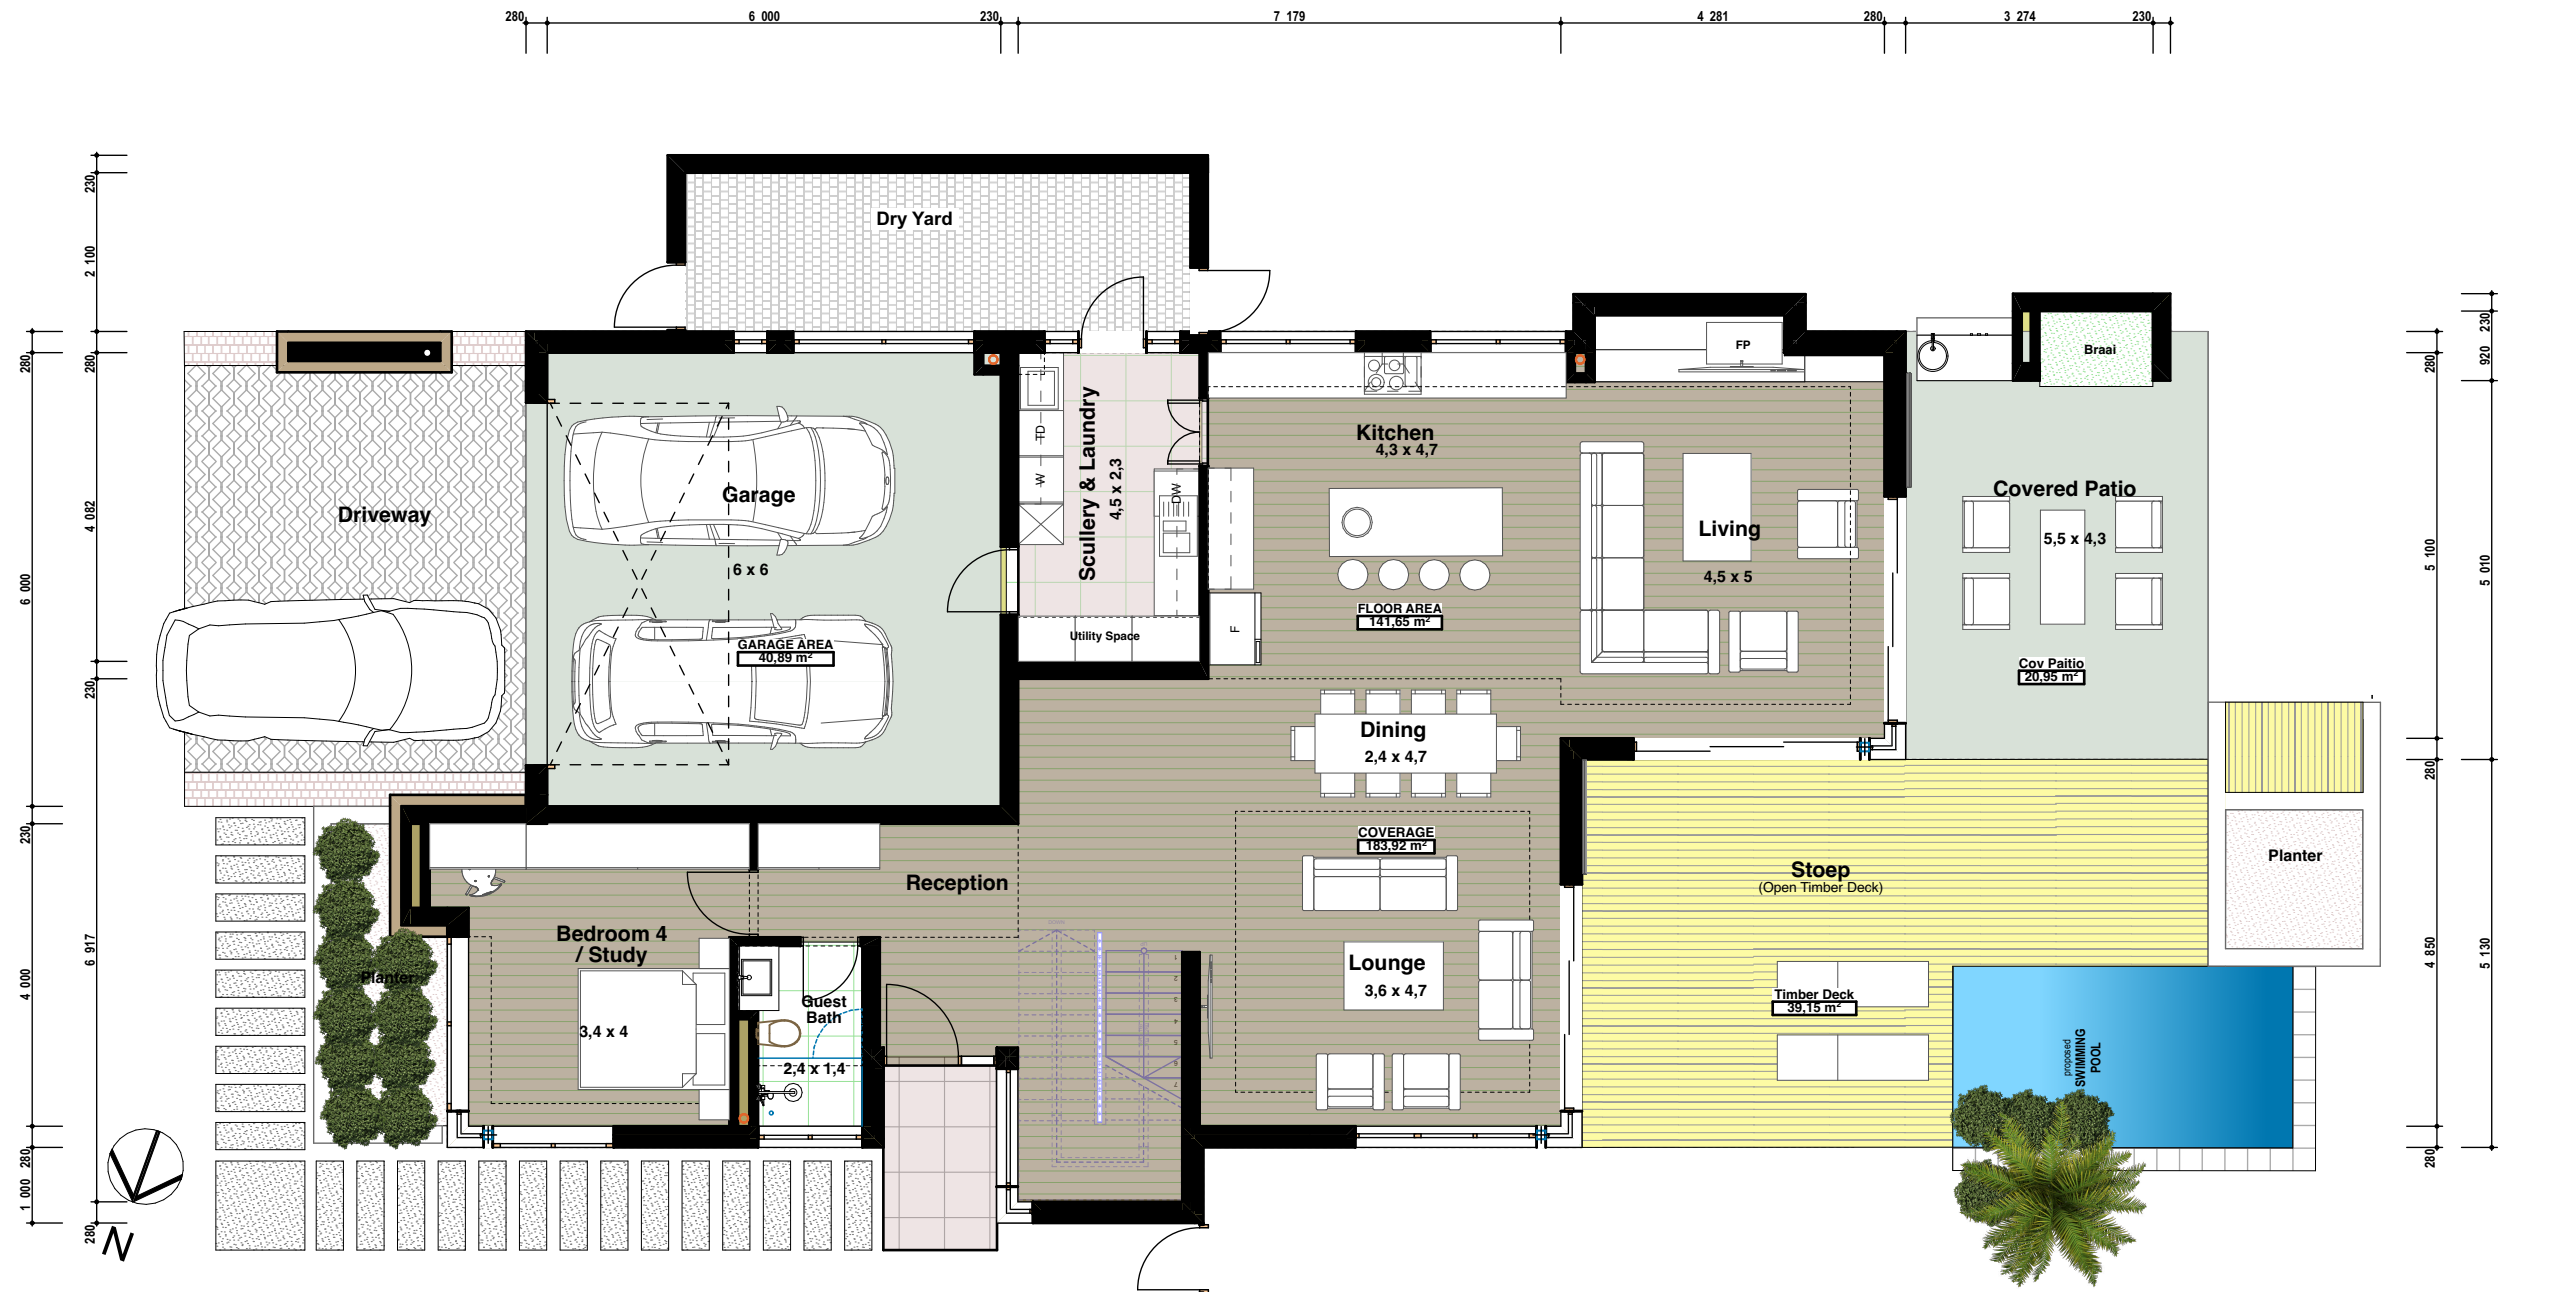

| AREA SCHEDULE - CONSTRUCTION |             |                  |
|------------------------------|-------------|------------------|
| Home Storey                  | Zone Name   | Measured Area    |
| FIRST STOREY                 | FLOOR AREA  | 141,65           |
| FIRST STOREY                 | GARAGE AREA | 40,89            |
| SECOND STOREY                | FLOOR AREA  | 158,62           |
|                              |             | <b>341,16 m²</b> |

| AREA SCHEDULE - Patios & Balconies |             |                 |
|------------------------------------|-------------|-----------------|
| Home Storey                        | Zone Name   | Measured Area   |
| FIRST STOREY                       | Cov Paitio  | 20,95           |
| FIRST STOREY                       | Timber Deck | 41,54           |
| SECOND STOREY                      | BALCONY 1   | 11,76           |
| SECOND STOREY                      | BALCONY 2   | 3,55            |
| SECOND STOREY                      | BALCONY 3   | 5,09            |
| SECOND STOREY                      | BALCONY 4   | 8,29            |
|                                    |             | <b>91,18 m²</b> |

FIRST STOREY

1:100

# Strawberry Hill 2


Proposed new House 5, on erf 10763  
Dalham Road, Constantia Cape Town for  
Autumn Storm

**H501**  
**First Storey Plan**

[www.argitek.co.za](http://www.argitek.co.za)

32 Ryneveldt Street Stellenbosch  
082 492 4625 cala@argitek.co.za SACAP: 7653

2025/08/05  
Plan Type: COUNCIL\_House 5 C.pln

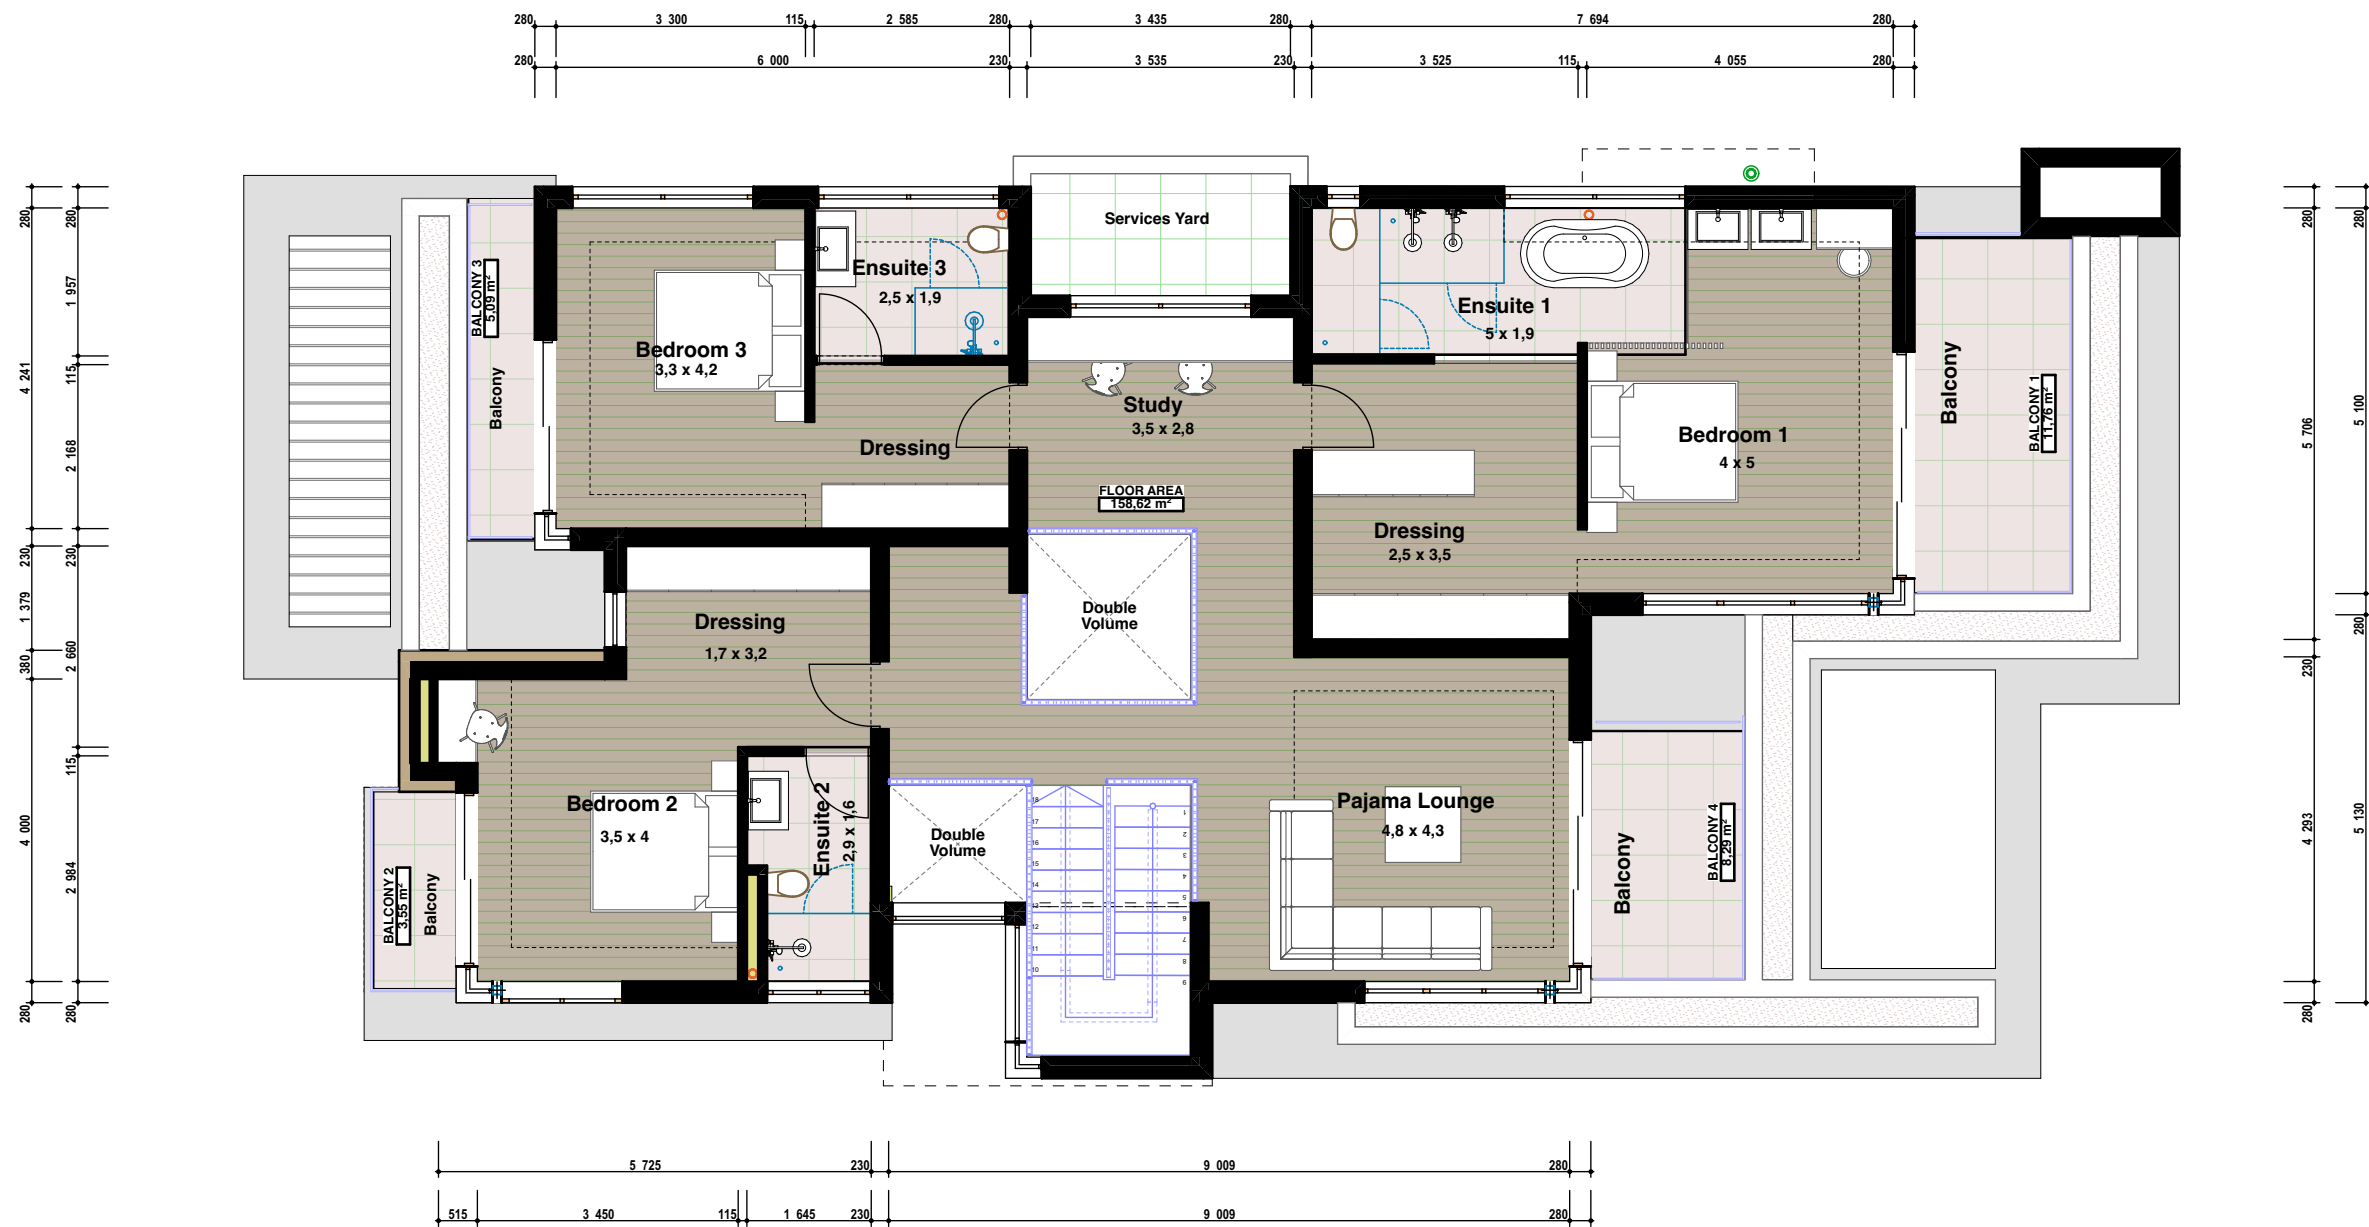

SECOND STOREY

1:100

# Strawberry Hill 2


Proposed new House 5, on erf 10763  
Dalham Road, Constantia Cape Town for  
Autumn Storm

**H502**  
Second Storey Plan


[www.argitek.co.za](http://www.argitek.co.za)

32 Ryneveldt Street Stellenbosch  
082 492 4625 cala@argitek.co.za SACAP: 7653


2025/08/05  
Plan Type: COUNCIL\_House 5 C.pln

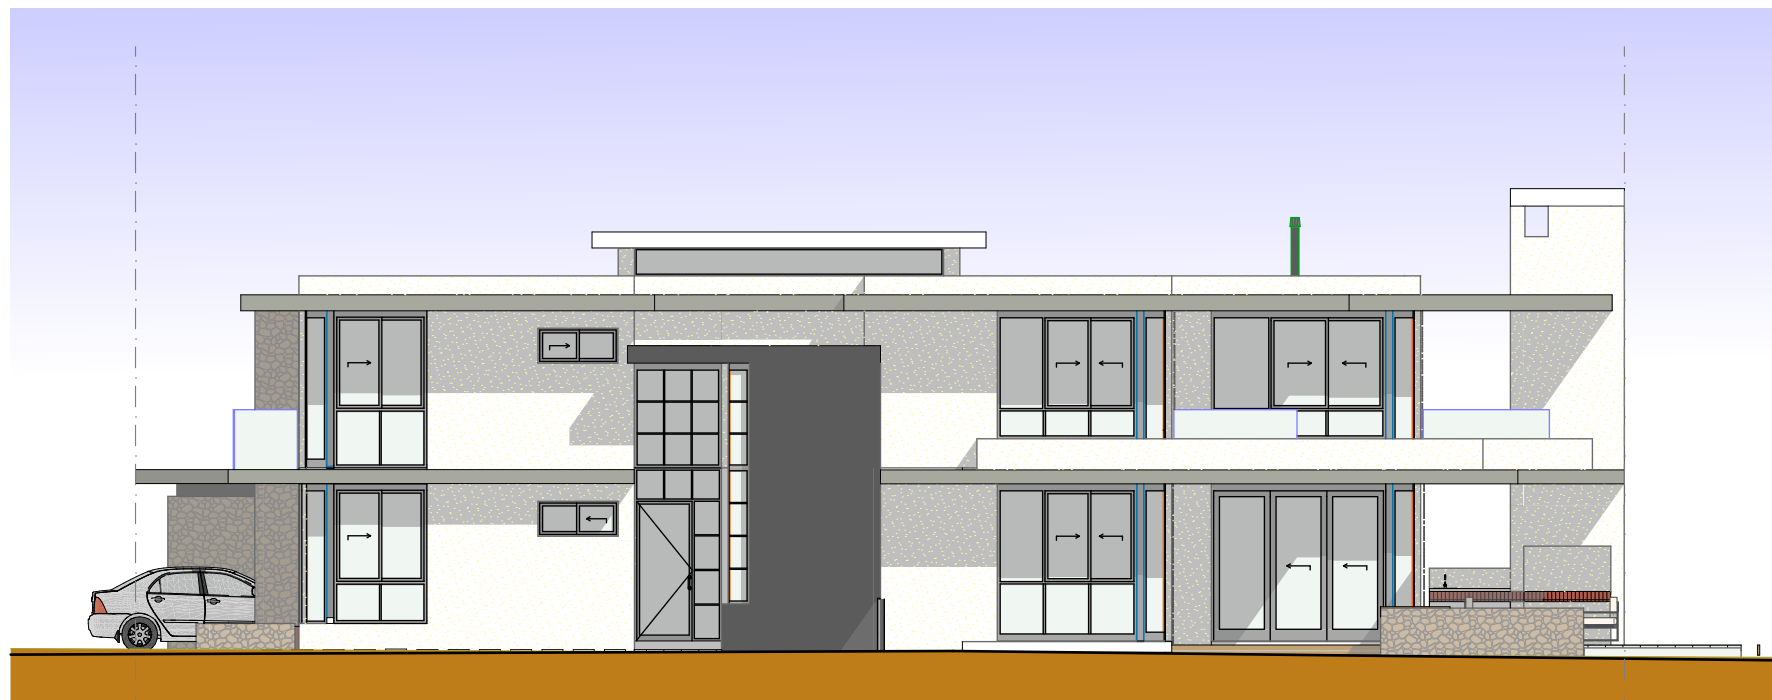

**North Elevation**

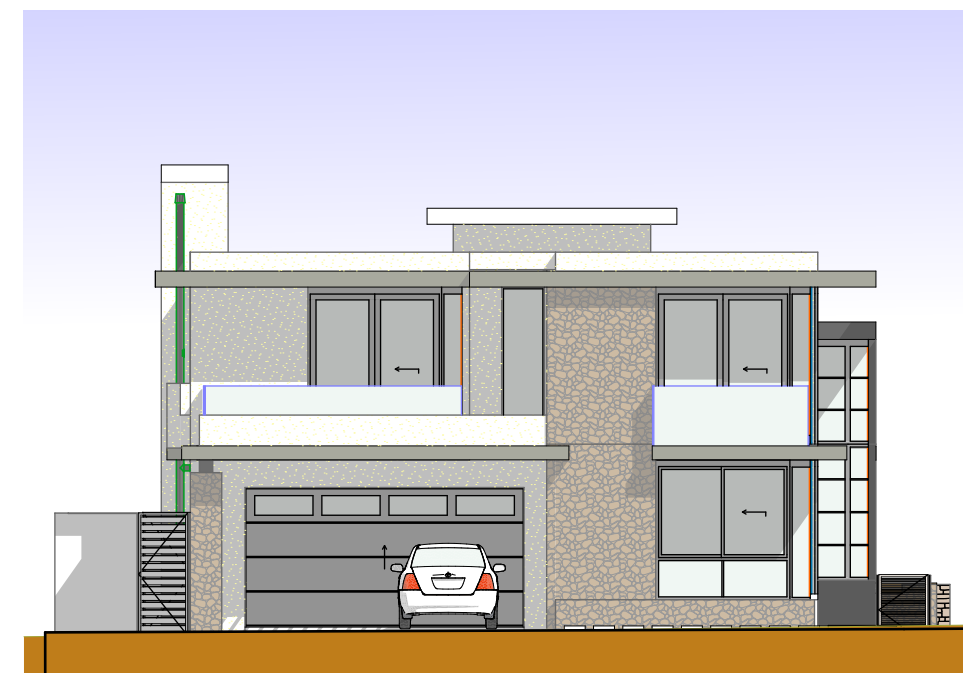

**East Elevation**

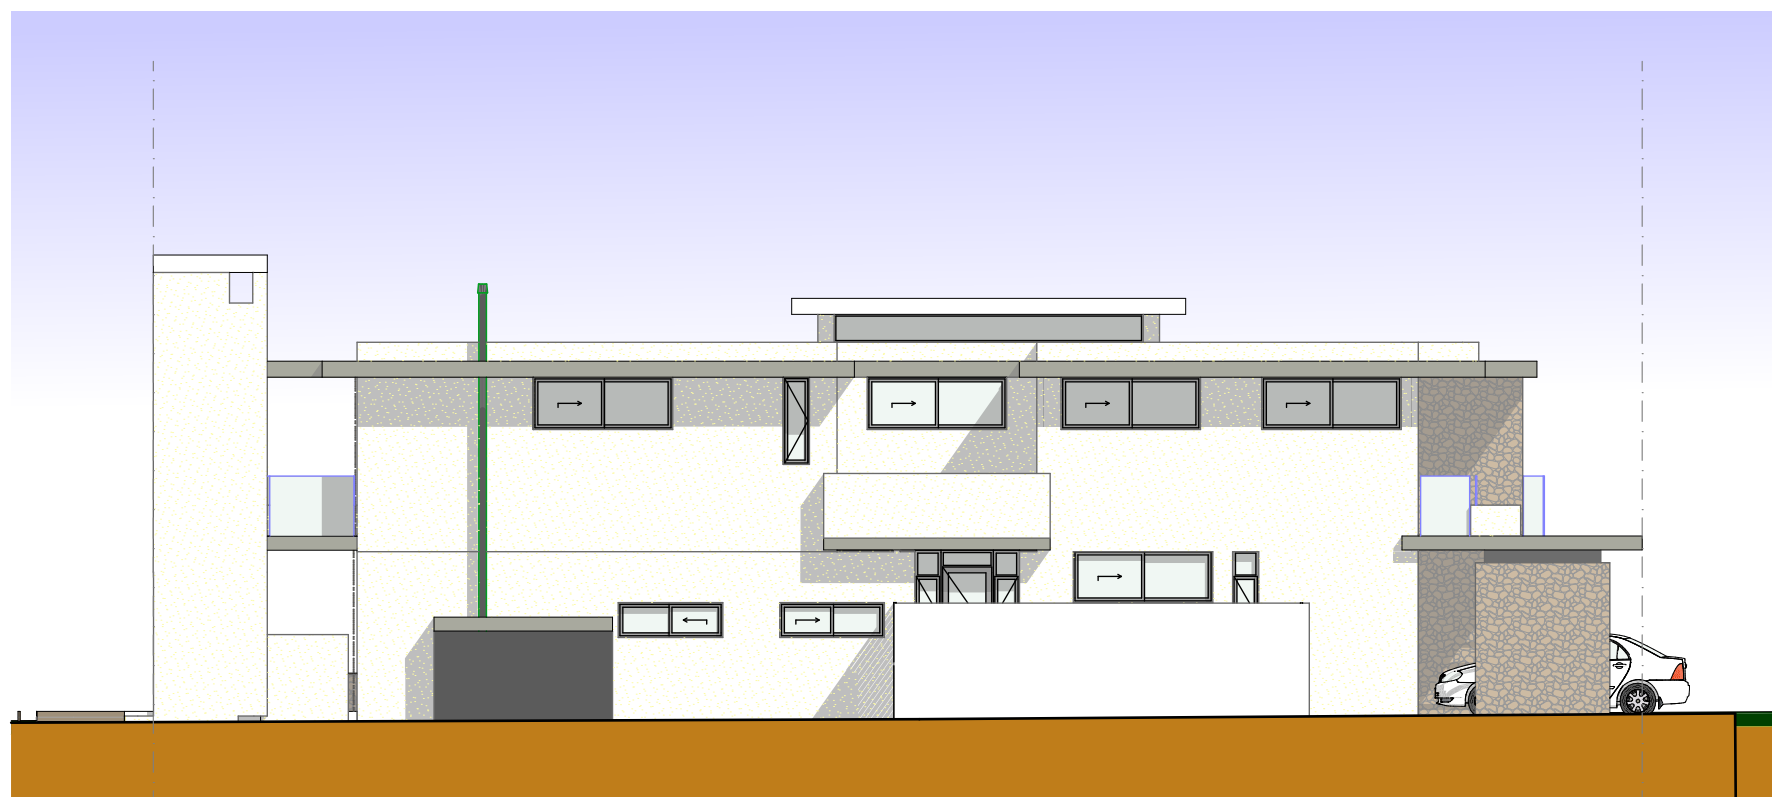

**South Elevation**



**West Elevation**

# Strawberry Hill 2

**Proposed new House 5, on erf 10763  
Dalham Road, Constantia Cape Town for  
Autumn Storm**

**H503  
Elevations**

[www.argitek.co.za](http://www.argitek.co.za)

32 Ryneveldt Street Stellenbosch  
082 492 4625 cala@argitek.co.za SACAP: 7653

2025/08/05  
Plan Type: COUNCIL\_House 5 C.pln



East Perspective



North Perspective



South Perspective



West Perspective

**H504**

**Perspective**

# Strawberry Hill 2

**Proposed new House 5, on erf 10763  
Dalham Road, Constantia Cape Town for  
Autumn Storm**

[www.argitek.co.za](http://www.argitek.co.za)

32 Ryneveldt Street Stellenbosch  
082 492 4625 cala@argitek.co.za SACAP: 7653

2025/08/05

Plan Type: COUNCIL\_House 5 C.pln