


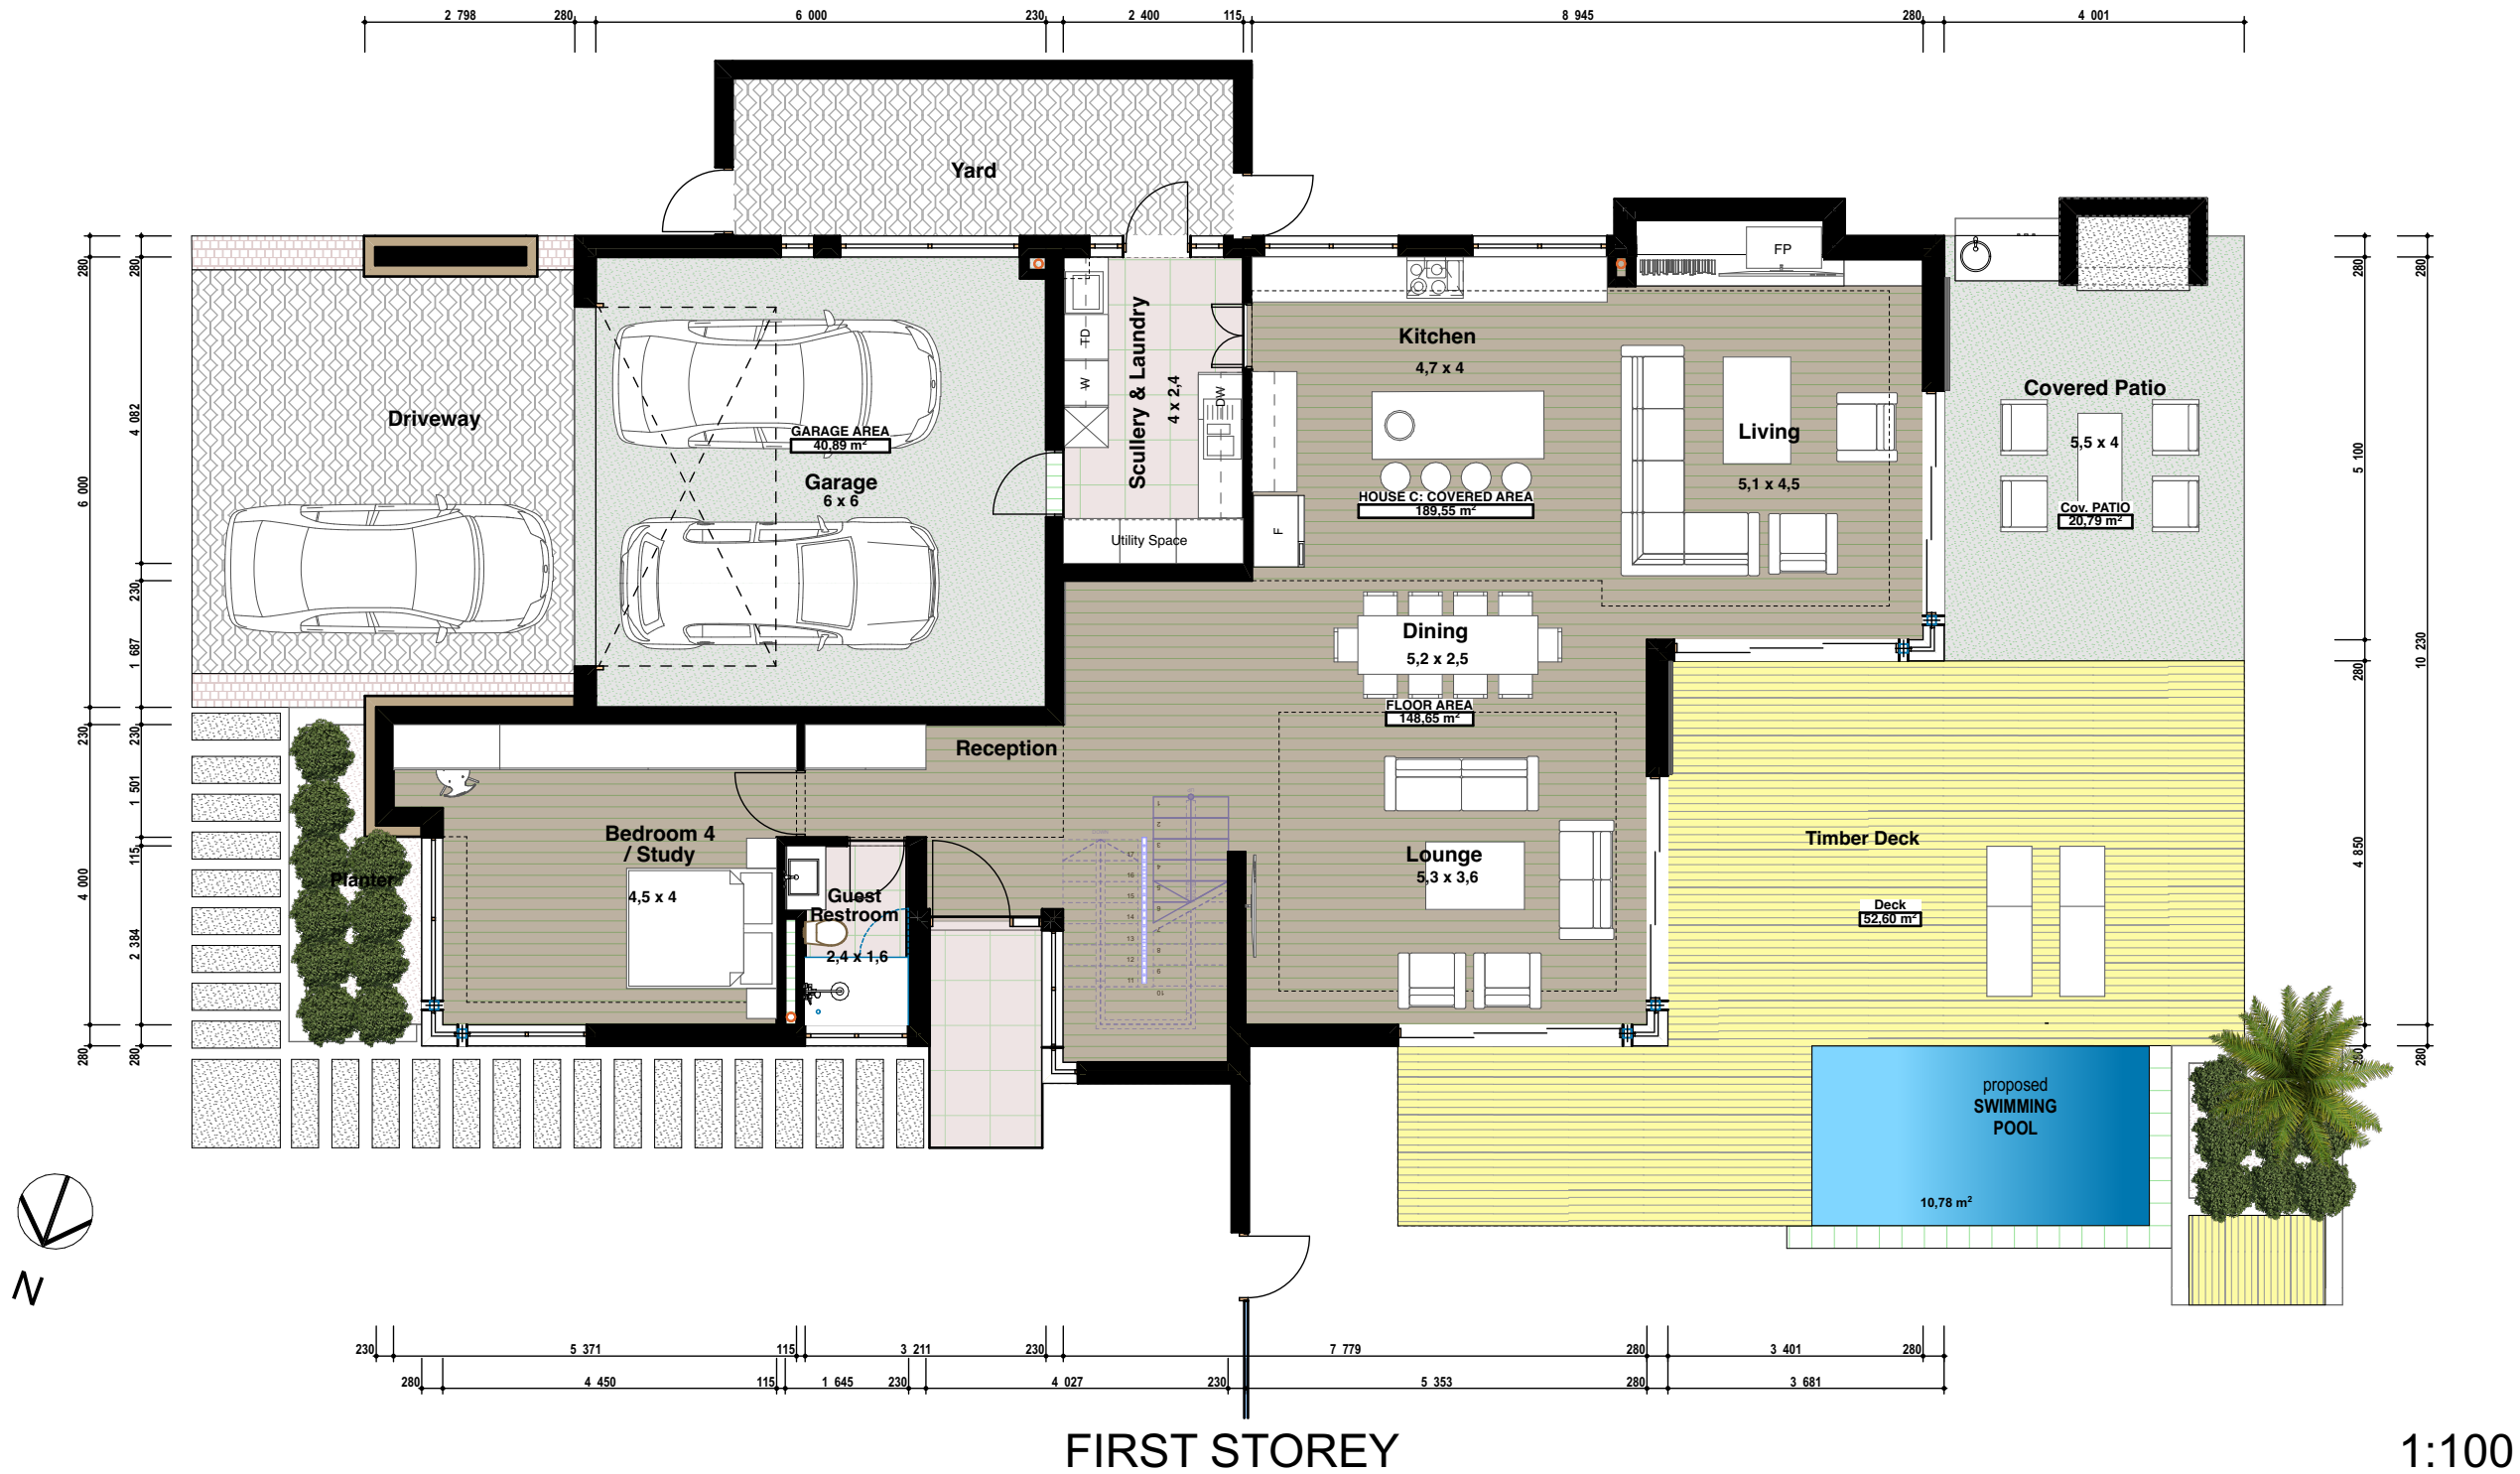


AREA SCHEDULE - CONSTRUCTION		
Home Storey	Zone Name	Measured Area
FIRST STOREY	FLOOR AREA	148,65
FIRST STOREY	GARAGE AREA	40,89
SECOND STOREY	FLOOR AREA	167,27
		356,81 m ²

Strawberry Hill 2

Proposed new HOUSE 6, on erf 10763
Dalham Road, Constantia Cape Town for
Autumn Storm

H601
First Storey Plan

www.argitek.co.za
32 Ryneveldt Street Stellenbosch
082 492 4625 cala@argitek.co.za SACAP: 7653
2025/08/01
Plan Type: COUNCIL_House 6 B.pln

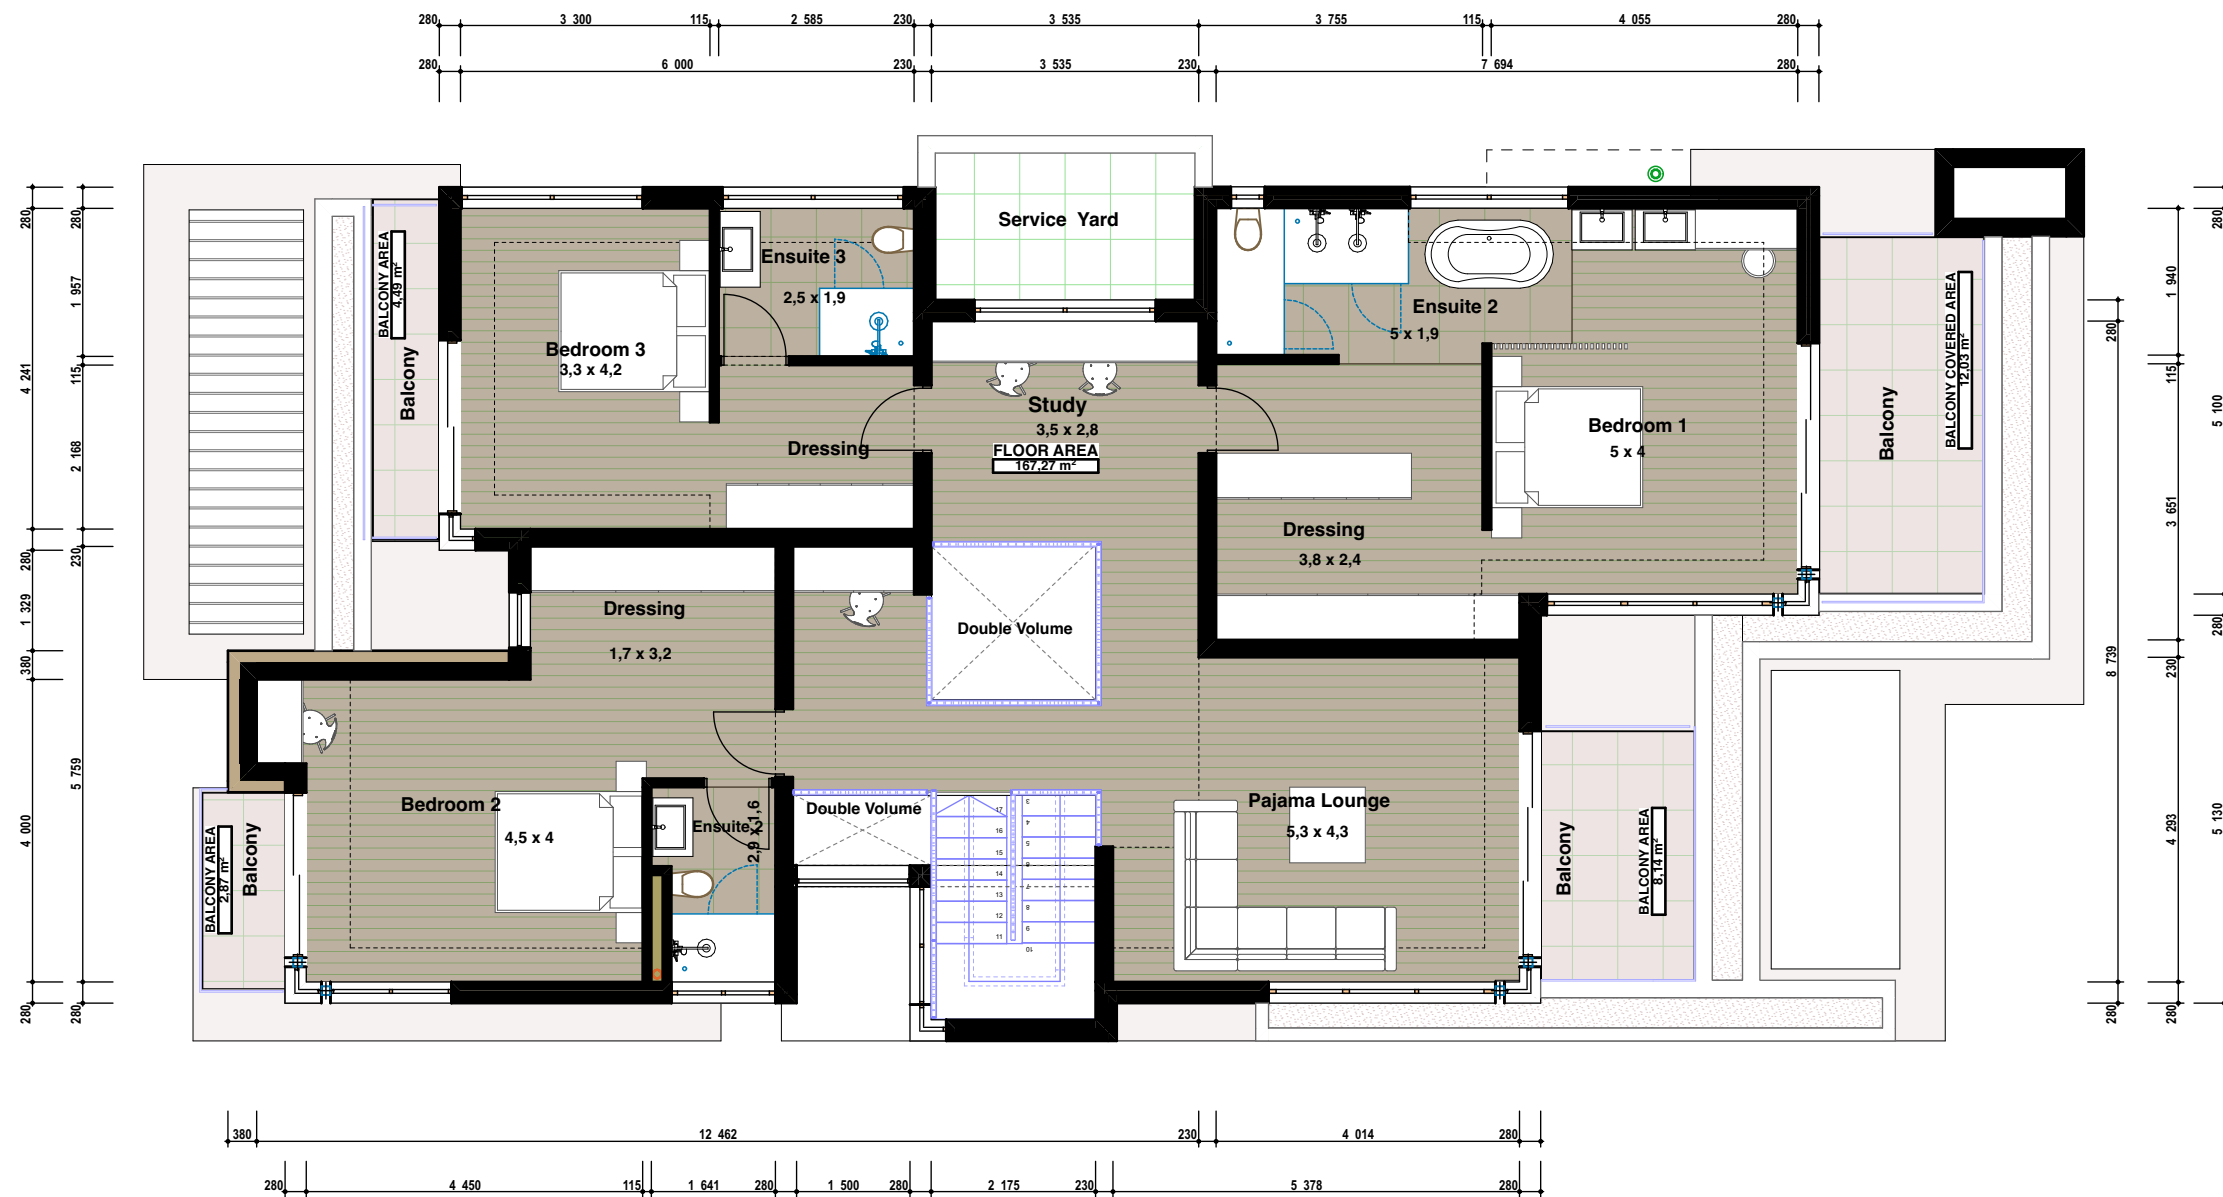

Strawberry Hill 2


Proposed new HOUSE 6, on erf 10763
Dalham Road, Constantia Cape Town for
Autumn Storm

H602
Second Storey Plan


www.argitek.co.za

32 Ryneveldt Street Stellenbosch
082 492 4625 cala@argitek.co.za SACAP: 7653


2025/08/01
Plan Type: COUNCIL_House 6 B.pln

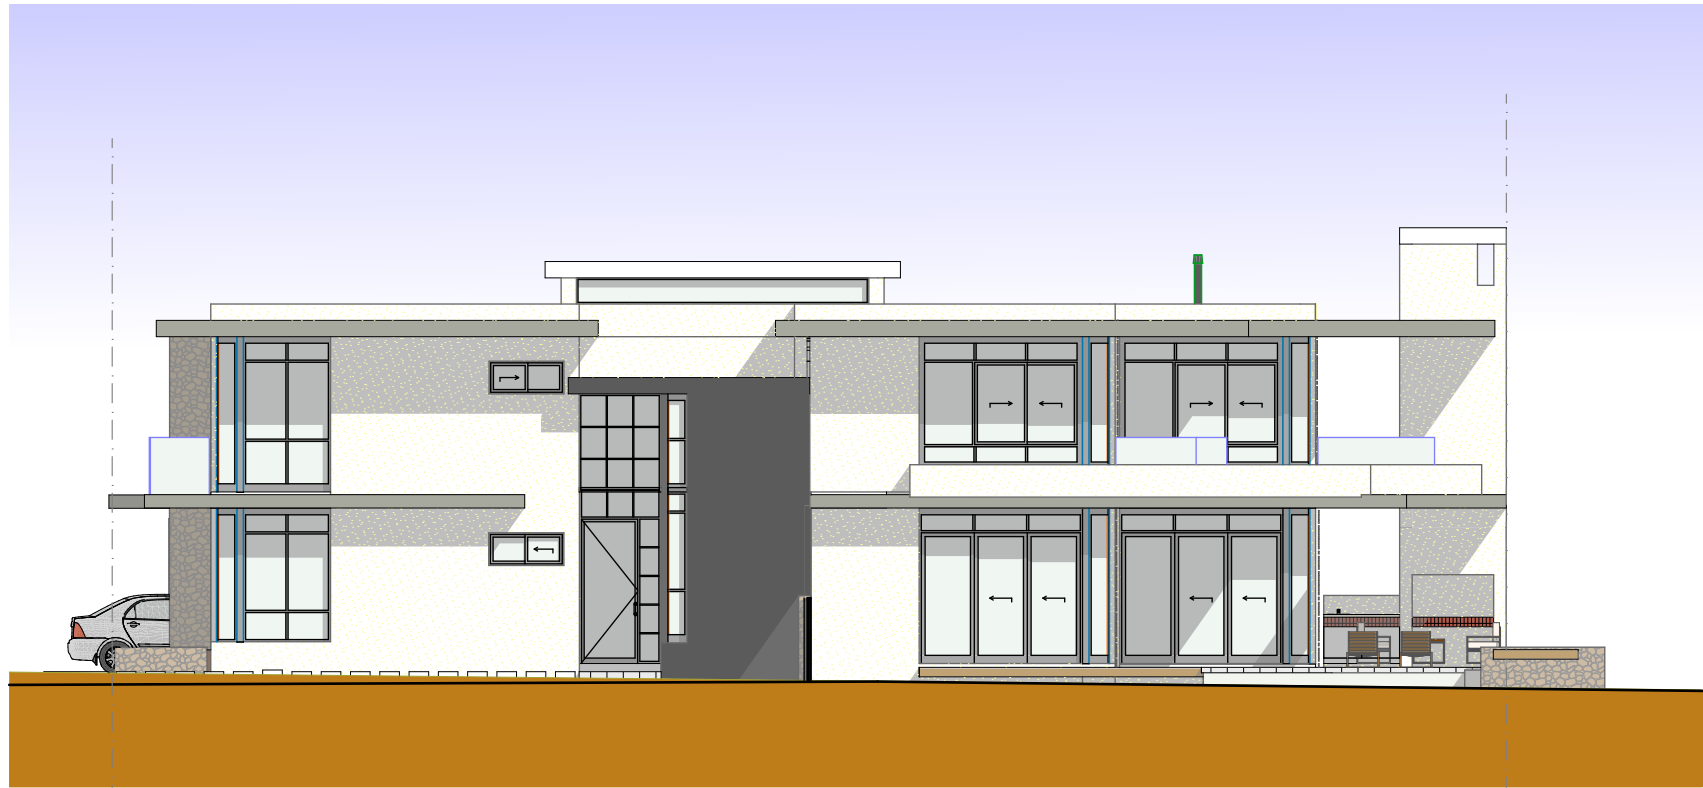

North Elevation

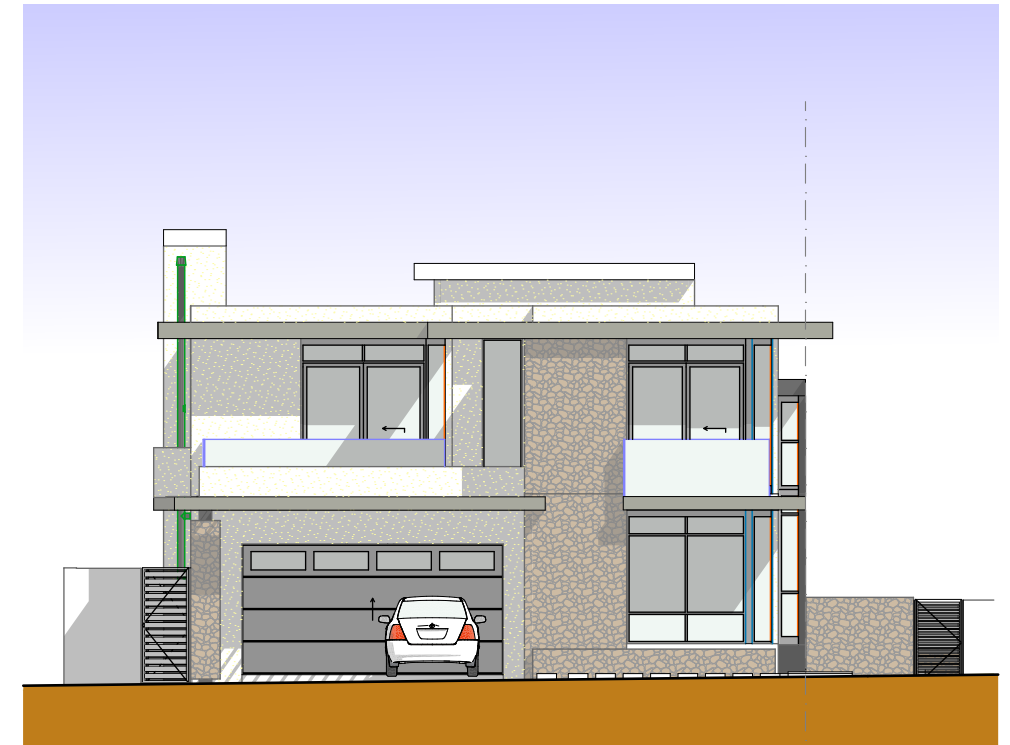

East Elevation

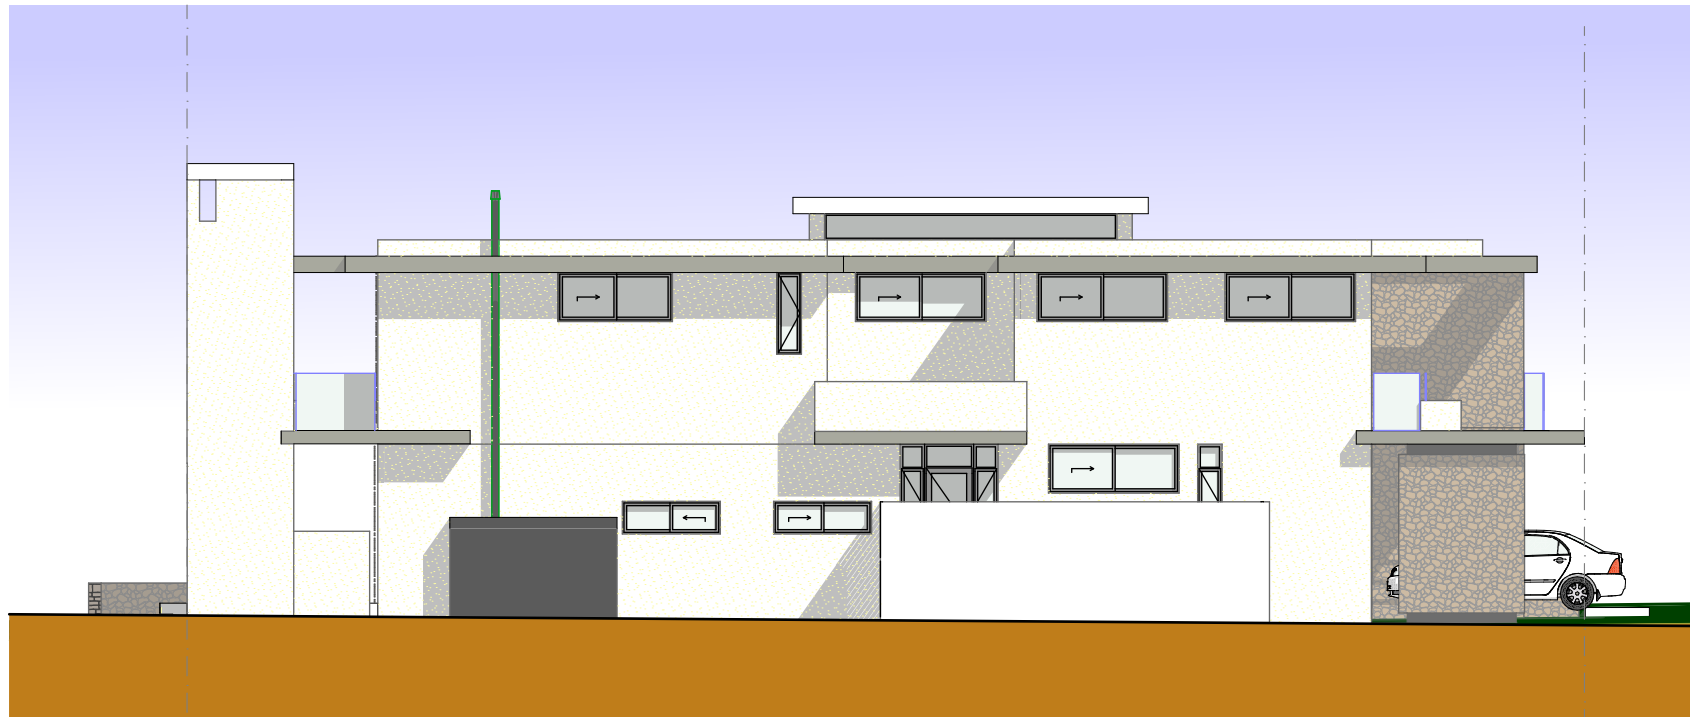

South Elevation



West Elevation

Strawberry Hill 2

Proposed new HOUSE 6, on erf 10763
Dalham Road, Constantia Cape Town for
Autumn Storm

H603
Elevations

www.argitek.co.za

32 Ryneveldt Street Stellenbosch
082 492 4625 cala@argitek.co.za SACAP: 7653

2025/08/01
Plan Type: COUNCIL_House 6 B.pln



East Perspective



North Perspective



South Perspective



West Perspective

H604
Perspective

Strawberry Hill 2

Proposed new HOUSE 6, on erf 10763
Dalham Road, Constantia Cape Town for
Autumn Storm

[www. argitek.co.za](http://www.argitek.co.za)

32 Ryneveldt Street Stellenbosch
082 492 4625 cala@argitek.co.za SACAP: 7653

2025/08/01
Plan Type: COUNCIL_House 6 B.pln